Permit #F00158510
FilmL.A., Inc.
6255 W Sunset Blvd, 12th Floor
Hollywood, CA 90028
t: (213)977-8600 - f: (213)977-8601
www.filmla.com

Summary Information

Permit No: F00158510 **Type of Permit:** FILMING **Release Date:** 11/12/2019

Production Company	WARNER BROS TELEVISION - YOUNG SHELDON
Insured Company Name	SUBSIDIARY OF AT&T WARNER BROS. TELEVISION, A DIVISION OF WB STUDIO ENTERPRISES INC
Contact Phone No. 1	818-954-4342
Contact Phone No. 2	818-954-7870
Fax	
Address	4000 WARNER BLVD, BLDG 137 RM 2077A BURBANK, California 91522
Production Title	YOUNG SHELDON
Type of Production	TV Drama

Producer	Tim Marx
Director	Director Varies
1st AD	Ruby Stillwater Michael Judd
Production Manager	Stephen Lim
FilmL.A. Coordinator	Francisco Nunez
Location Manager	Kei Rowan-Young
Primary Phone	Mobile - 310-923-5102
Secondary Phone	
Location Assistant	Zak Kahn
Primary Phone	Mobile - 310-503-2481
Secondary Phone	

Fees

Posting 300	$69.00
Posting 600	$138.00
Posting 1800	$414.00
Posting Max	$483.00
Notification Charge	$346.00
FILMLA NON-REFUNDABLE FILM APPLICATION FEE	$699.00
LA CITY LANE AND STREET CLOSURE FEE	$312.00
LA CITY FIRE DEPARTMENT SPOT CHECK SURCHARGE	$85.00

Total Permit Fee	$2,546.00
Number of Locations	2

NOT A PERMIT

FilmL.A., Inc.
6255 W Sunset Blvd, 12th Floor
Hollywood, CA 90028
t: (213)977-8600 - f: (213)977-8601
www.filmla.com

Summary Information

Location

Permit Number F00158510
Production Company WARNER BROS TELEVISION - YOUNG...
Insured Company SUBSIDIARY OF AT&T WARNER BROS...
Production Title YOUNG SHELDON

Location Manager Kei Rowan-Young
Primary Phone Mobile - 310-923-5102
Secondary Phone

Location Address 4141 Whitsett Ave, Los Angeles, CA, 91604
Location Type Club
Prep Dates 11/11/2019 - 11/11/2019 07:00 - 22:00 1 day
Film Dates 11/12/2019 - 11/12/2019 05:00 - 12:00 1 day
Strike Dates 11/12/2019 - 11/12/2019 12:00 - 22:00
Open or Closed to the Public Closed

Generic Conditions
THE CONSUMPTION OF ALCOHOLIC BEVERAGES AND THE USE OF DRUGS, INCLUDING MARIJUANA, ON LOCATION BY ANY CAST, CREW, OR INVITED GUESTS IS STRICTLY PROHIBITED.
*Certain service and personnel fees required by jurisdictional agencies are not collected by FilmL.A. Any such fees must be paid directly to the appropriate agency, and a separate invoice will be provided to the permittee.
*LA CITY AND/OR LA COUNTY FIRE CHECKLIST ATTACHED TO FINAL PERMIT. THE PERMITTEE IS RESPONSIBLE FOR COMPLETING CHECKLIST PRIOR TO FILMING ACTIVITY AT THIS LOCATION. NON COMPLIANCE MAY RESULT IN ASSIGNMENT OF A FIRE OFFICER.
Equipment staging and vehicles may park on one side of the street only.
Must Maintain 5' Clearance on Sidewalks/Walkways
Must maintain local/emergency access
No cast or crew parking on area streets
No stopping and setting up in residential areas before 7am or after 10pm without prior approval
No stopping or setting up in front of merchants or residents without prior approval
Number of uniformed officers listed on the permit is a minimum requirement. Permittee remains responsible for deploying a sufficient number of uniformed officers to provide traffic and crowd control to ensure the safety of the film crew and the public.
Traffic control must be done in accordance w/MUTCD
Traffic Officers Required

Equipment on Location

Type	Quantity
10 Ton Truck	3
5 or 10 ton trucks	1
Condors	1
Cube Trucks	1
Generator	2
Portable restrooms	1
Semi Trucks	2
Stakebed Trucks	4
Trailers	1
Vans	6

Personnel on Location

Type	Quantity
Cast	2
Crew	100
Extras	40
Off-Duty/Retired LAPD Officer(s)	2
Spot Check	1

Filming Activities Camera on sticks; Equipment on property; Equipment on sidewalk & street; Exterior Dialogue; Handheld equipment; Intermittent traffic control - 2 minutes standard; Hitting balls at the driving range;

NOT A PERMIT

FilmL.A., Inc.
6255 W Sunset Blvd, 12th Floor
Hollywood, CA 90028
t: (213)977-8600 - f: (213)977-8601
www.filmla.com

Summary Information — Location

Permit Number F00158510
Production Company WARNER BROS TELEVISION - YOUNG...
Insured Company SUBSIDIARY OF AT&T WARNER BROS...
Production Title YOUNG SHELDON

Location Manager Kei Rowan-Young
Primary Phone Mobile - 310-923-5102
Secondary Phone

Jurisdiction **Political:** Los Angeles City - Council District 02 **Police:** Los Angeles Police Department **Fire:** Los Angeles City Department

Thomas Guide **Page:** 562 **Grid:** F5

Approvals LOS ANGELES CITY POLICE DEPARTMENT Gabriel Aleman

Parking

Base Camp	Warner Bros Studio	**Crew Parking**	Warner Bros Studio
Location Type : Other Location	Exteriot, Burbank , 91505	Location Type : Other Location	Exteriot, Burbank , 91505

Posting "No Parking" signs W/S WHITSETT AVE., BETWEEN THE 2 DRIVEWAYS OF WEDDINGTON GOLF & TENNIS CLUB
WILL HAVE POTTY AND A TRUCK PARKED OVERNIGHT ON MONDAY NIGHT

Approximate Footage 301 - 600 **Log Number** 262390

Date(s) 11/11/2019 to 11/12/2019 **Time(s)** 00:00 to 00:00

NO PERMIT

FilmL.A., Inc.
6255 W Sunset Blvd, 12th Floor
Hollywood, CA 90028
t: (213)977-8600 - f: (213)977-8601
www.filmla.com

Summary Information — Location

Permit Number F00158510
Production Company WARNER BROS TELEVISION - YOUNG...
Insured Company SUBSIDIARY OF AT&T WARNER BROS...
Production Title YOUNG SHELDON

Location Manager Kei Rowan-Young
Primary Phone Mobile - 310-923-5102
Secondary Phone

Location Address 5501 Morella Ave, Los Angeles, CA, 91607
Location Type Private Residence
Prep Dates 11/11/2019 - 11/11/2019 07:00 - 19:00 1 day
Film Dates 11/12/2019 - 11/12/2019 07:00 - 15:00 1 day
Strike Dates 11/12/2019 - 11/12/2019 15:00 - 19:00
Open or Closed to the Public Closed

Generic Conditions
THE CONSUMPTION OF ALCOHOLIC BEVERAGES AND THE USE OF DRUGS, INCLUDING MARIJUANA, ON LOCATION BY ANY CAST, CREW, OR INVITED GUESTS IS STRICTLY PROHIBITED.
*Certain service and personnel fees required by jurisdictional agencies are not collected by FilmL.A. Any such fees must be paid directly to the appropriate agency, and a separate invoice will be provided to the permittee.
*LA CITY AND/OR LA COUNTY FIRE CHECKLIST ATTACHED TO FINAL PERMIT. THE PERMITTEE IS RESPONSIBLE FOR COMPLETING CHECKLIST PRIOR TO FILMING ACTIVITY AT THIS LOCATION. NON COMPLIANCE MAY RESULT IN ASSIGNMENT OF A FIRE OFFICER.
Community Survey Obtained
Equipment staging and vehicles may park on one side of the street only.
Must Maintain 5' Clearance on Sidewalks/Walkways
Must maintain local/emergency access
No cast or crew parking on area streets
No stopping and setting up in residential areas before 7am or after 10pm without prior approval
No stopping or setting up in front of merchants or residents without prior approval
Number of uniformed officers listed on the permit is a minimum requirement. Permittee remains responsible for deploying a sufficient number of uniformed officers to provide traffic and crowd control to ensure the safety of the film crew and the public.
Traffic control must be done in accordance w/MUTCD
Traffic Officers Required

Please see attached document Morella (closure) & Albers (closure) - 11-12 Young Sheldon.pdf

Equipment on Location

Type	Quantity
10 Ton Truck	3
5 or 10 ton trucks	1
Cast/Crew vehicles	10
Condors	2
Generator	3
Picture vehicles	3
Portable restrooms	1
Semi Trucks	2
Stakebed Trucks	4

Personnel on Location

Type	Quantity
Cast	3
Crew	100
Extras	7
Off-Duty/Retired LAPD Officer(s)	4
Spot Check	1

NOT A PERMIT

FilmL.A., Inc.
6255 W Sunset Blvd, 12th Floor
Hollywood, CA 90028
t: (213)977-8600 - f: (213)977-8601
www.filmla.com

Summary Information — Location

Permit Number F00158510
Production Company WARNER BROS TELEVISION - YOUNG...
Insured Company SUBSIDIARY OF AT&T WARNER BROS...
Production Title YOUNG SHELDON

Location Manager Kei Rowan-Young
Primary Phone Mobile - 310-923-5102
Secondary Phone

Trailers	2
Vans	6

Filming Activities Camera on sticks; Crossovers in street; Drive by; Drive ups & away; Equipment across street; Equipment on property; Equipment on sidewalk & street; Equipment on sidewalk, in curb lane & across street; Exterior Dialogue; Handheld equipment; Intermittent pedestrian control; Intermittent traffic control - 90 seconds standard;

Jurisdiction **Political:** Los Angeles City - Council District 02 **Police:** Los Angeles Police **Fire:** Los Angeles City Department

Thomas Guide **Page:** 562 **Grid:** H2

Approvals

FILML.A. CLOSURES	Michael Gonzalez
LOS ANGELES CITY DEPARTMENT OF PUBLIC WORKS	Ana Lima
LOS ANGELES CITY POLICE DEPARTMENT	Gabriel Aleman

Parking

Base Camp	Warner Bros Studio	**Crew Parking**	Warner Bros Studio
Location Type : Other Location	Exteriot, Burbank , 91505	Location Type : Other Location	Exteriot, Burbank , 91505

Posting "No Parking" signs B/S ALBERS ST., CARPENTER-SIMPSON
B/S MORELLA AVE., ALBERS GOING NORTH 200'

Approximate Footage 1501 - 1800 **Log Number** 262392

Date(s) 11/11/2019 to 11/11/2019 **Time(s)** 07:00 to 22:00

Posting "No Parking" signs E/S CARPENTER, ALBERS GOING NORTH 100'
B/S ALBERS ST., CARPENTER-SIMPSON
B/S MORELLA AVE., ALBERS GOING NORTH 400'
W/S SIMPSON AVE., ALBERS GOING SOUTH 150'
W/S SIMPSON AVE., ALBERS GOING NORTH 100'

Approximate Footage more than 1800 **Log Number** 262393

Date(s) 11/12/2019 to 11/12/2019 **Time(s)** 07:00 to 22:00

Posting "No Parking" signs B/S ALBERS ST., CARPENTER AVE - 100' WEST

Approximate Footage 0 - 300 **Log Number** 262397

Date(s) 11/12/2019 to 11/12/2019 **Time(s)** 07:00 to 22:00

Lane / Full Closure FULL CLOSURE:
ALBERS ST., CARPENTER AVE.-SIMPSON AVE.
MORELLA AVE., ALBERS ST.-BURBANK BLVD.

Approximate Footage 0 - 300

Date(s) 11/12/2019 to 11/12/2019 **Time(s)** 09:00 to 15:00

NO PERMIT

Permit #F00158510

R3-1 R3-2 R11-4 R11-2 SC3 M4-10(L) M4-10(R) W20-2 W20-3 R3-1(MOD)

- TRAFFIC SIGNAL
- TRAFFIC CONE
- TYPE I W/ SIGN
- HIGH LEVEL WARNING DEVICE

ALL TRAFFIC CONTROL WILL BE INSTALLED TO MEET OR EXCEED THE LATEST CA-MUTCD MINIMUM REQUIREMENTS

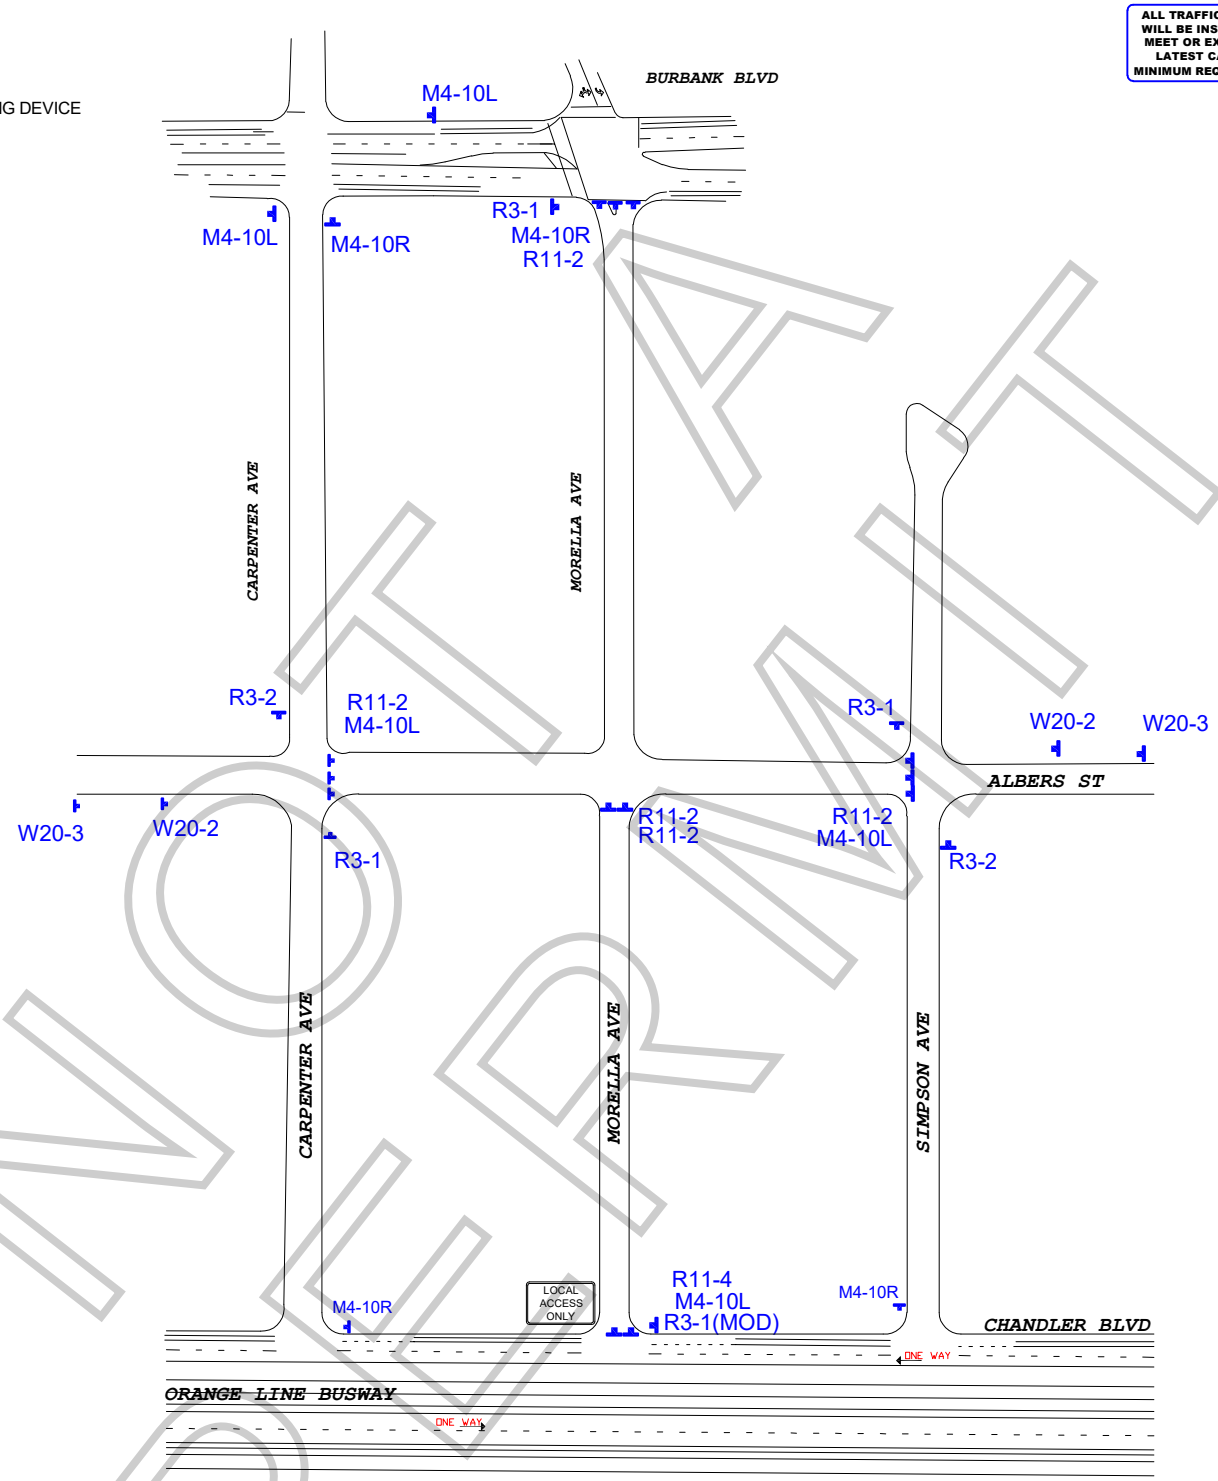

NOT A PERMIT

TCP FOR: YOUNG SHELDON

LOCATION:
MORELLA CLOSURE FROM ALBERS TO BURBANK
ALBERS CLOSURE FROM CARPENTER TO SIMPSON
LOS ANGELES, CALIFORNIA

CONTACT:
KEI ROWAN-YOUNG
PH# 310.923.5102

JCL TRAFFIC SERVICES
(213) 622-9775
C31-CA Lic # 805357

DATE REVISIONS

DRAFTER: EDGAR J. SOTO
SCALE: N.T.S.
FILM LA: FRANCISCO NUNEZ

WORK ZONE TRAFFIC CONTROL PLAN
GENERAL NOTES

1. DATE/TIME: 11-12-19 FROM 09:00 HOURS TO 15:00 HOURS.

2. ALL SIGNING, STRIPING, AND TRAFFIC CONTROL DEVICES SHALL CONFORM TO THE (CURRENT) STATE OF CALIFORNIA DEPARTMENT OF TRANSPORTATION (CALTRANS) STANDARD PLANS AND STANDARD SPECIFICATIONS, CALIFORNIA MUTCD, AND ANY ADDENDUMS THERETO, AND AS SHOWN ON THESE PLANS, SYMBOLS AND ABBREVIATIONS USED ARE SHOWN ON CALTRANS STANDARD PLANS.
3. THERE WILL BE NO INTERFERENCE WITH TRAFFIC SIGNALS OR CROSSWALKS.
4. CONES WILL BE 28" MINIMUM HEIGHT AND HAVE REFLECTORIZED SLEEVES FOR NIGHT WORK.
5. POLICE WILL DIRECT TRAFFIC IF NECESSARY.